


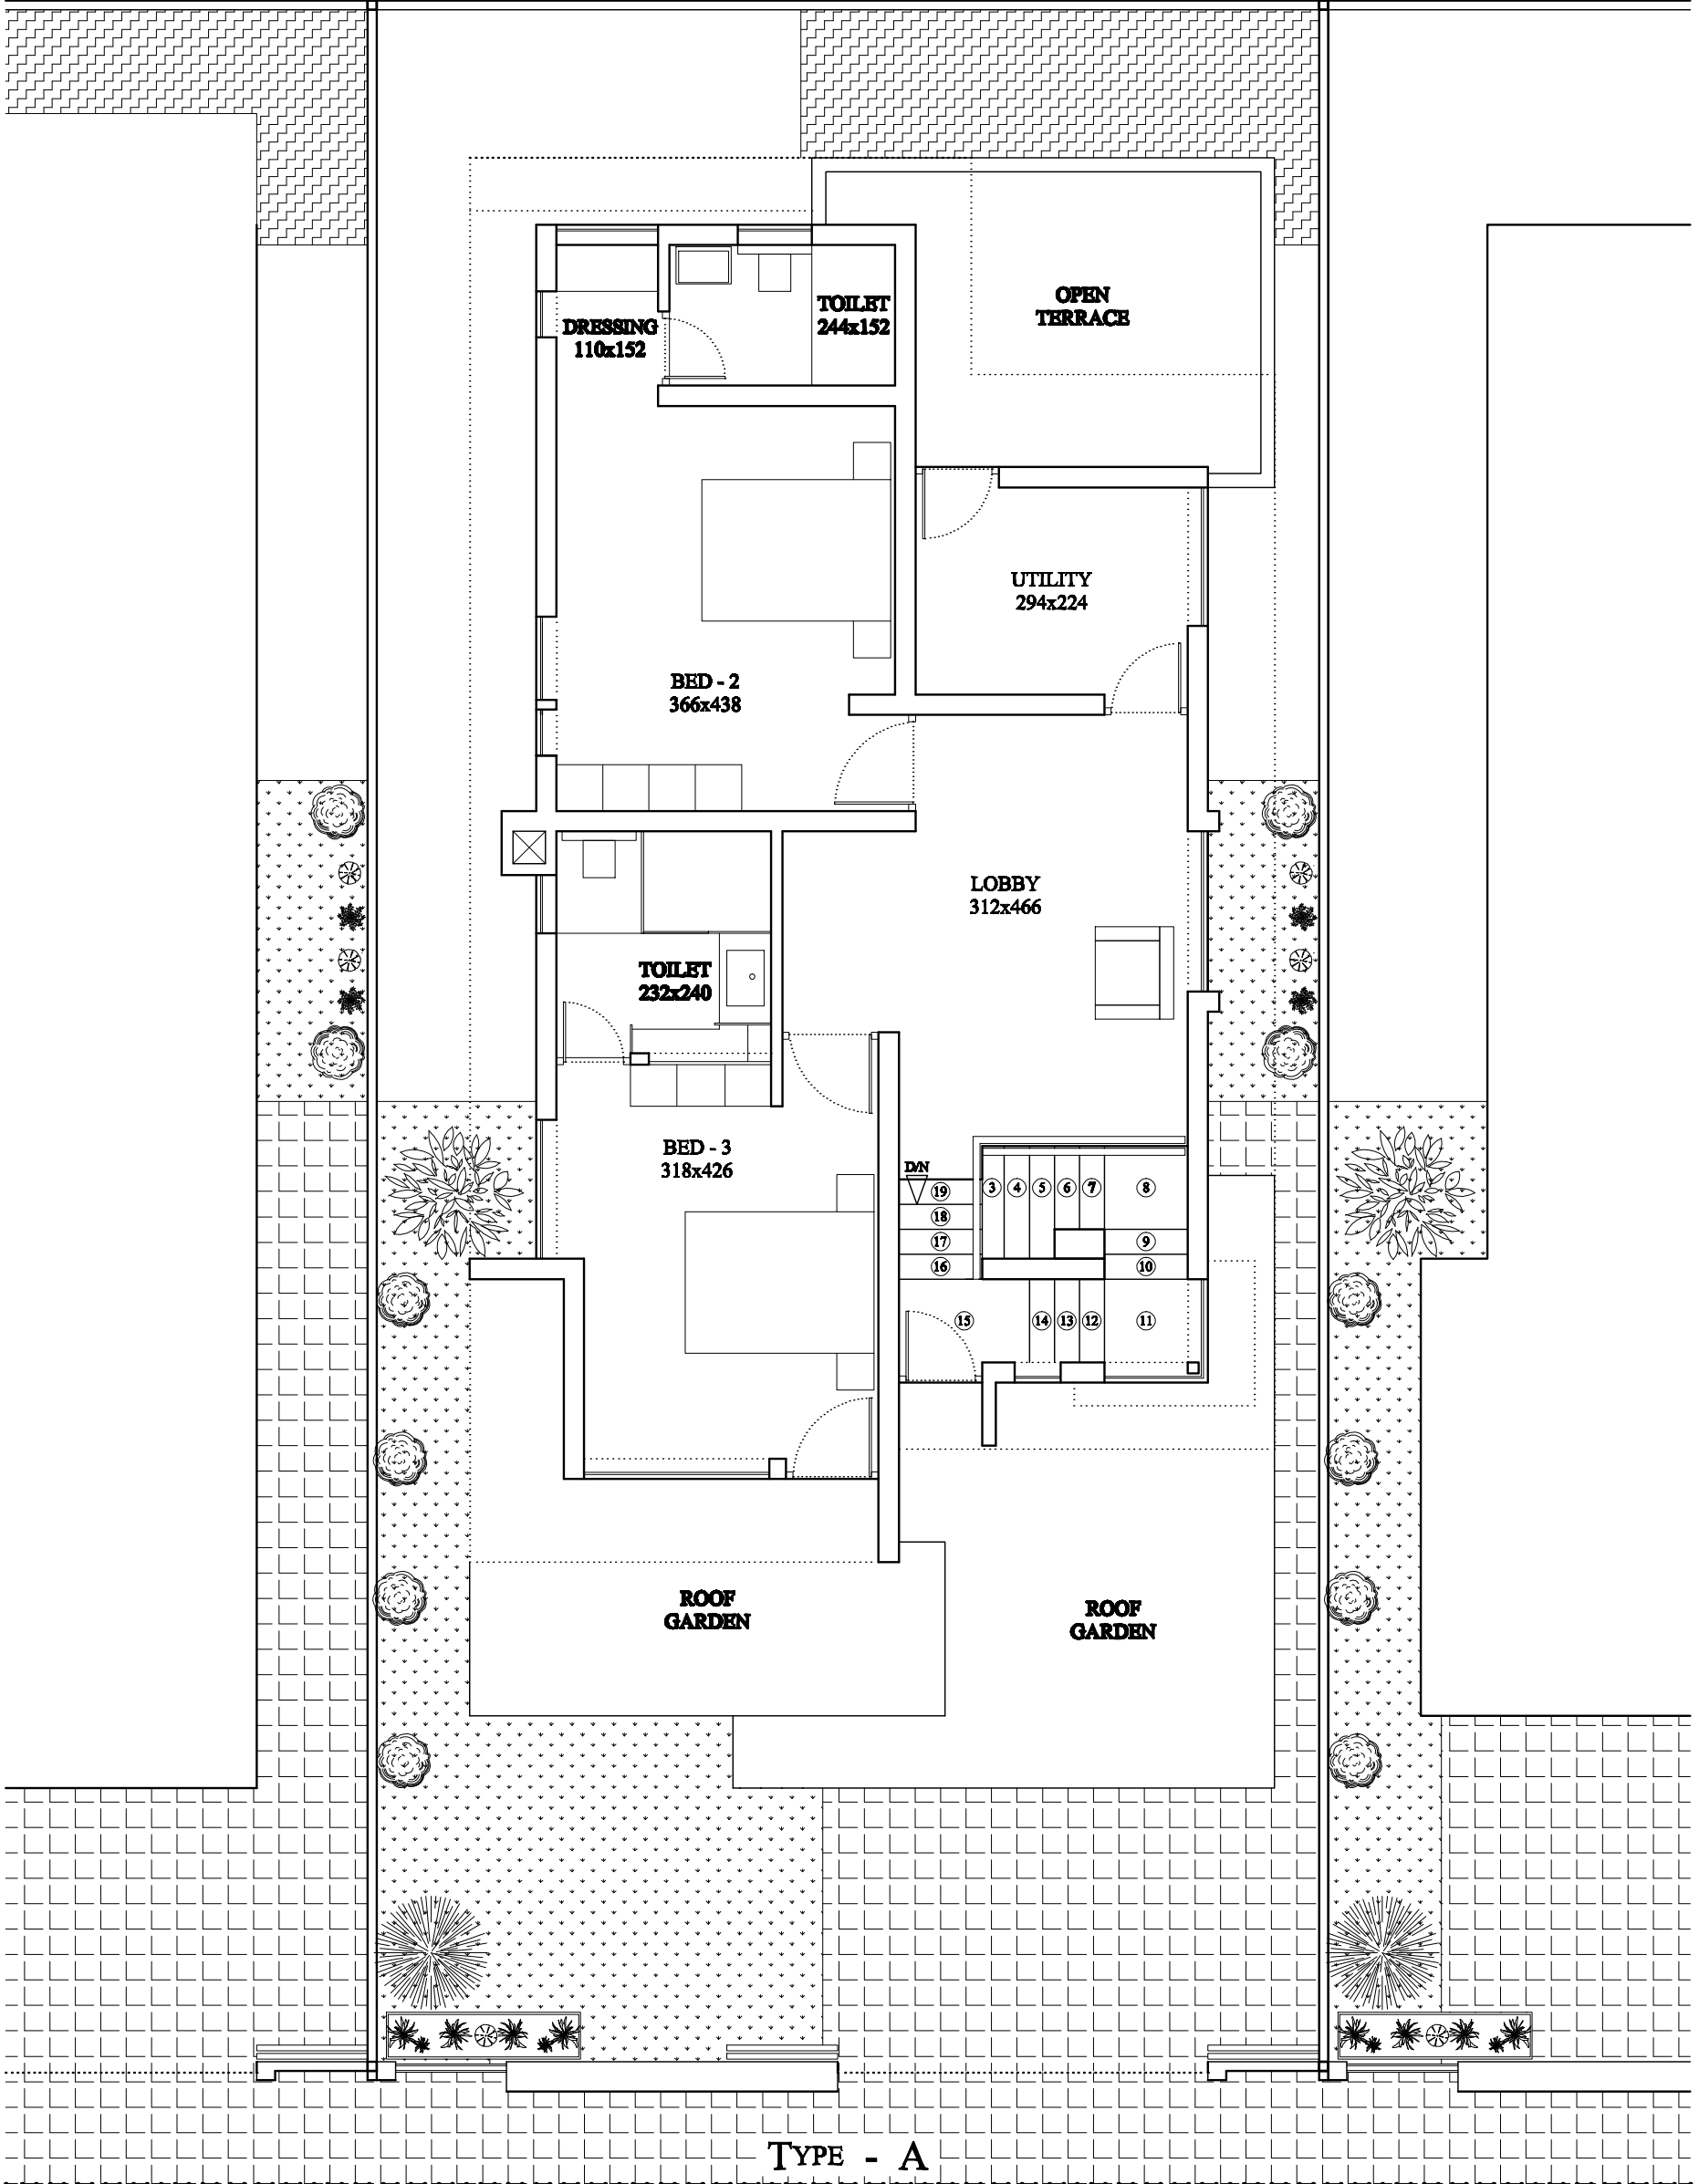

FIRST FLOOR PLAN

GF : - 1278 Sqft
FF : - 0934 Sqft
Total : - 2212 Sqft

SCALE : 1 : 100
DATE : 20 / 03 / 2019