


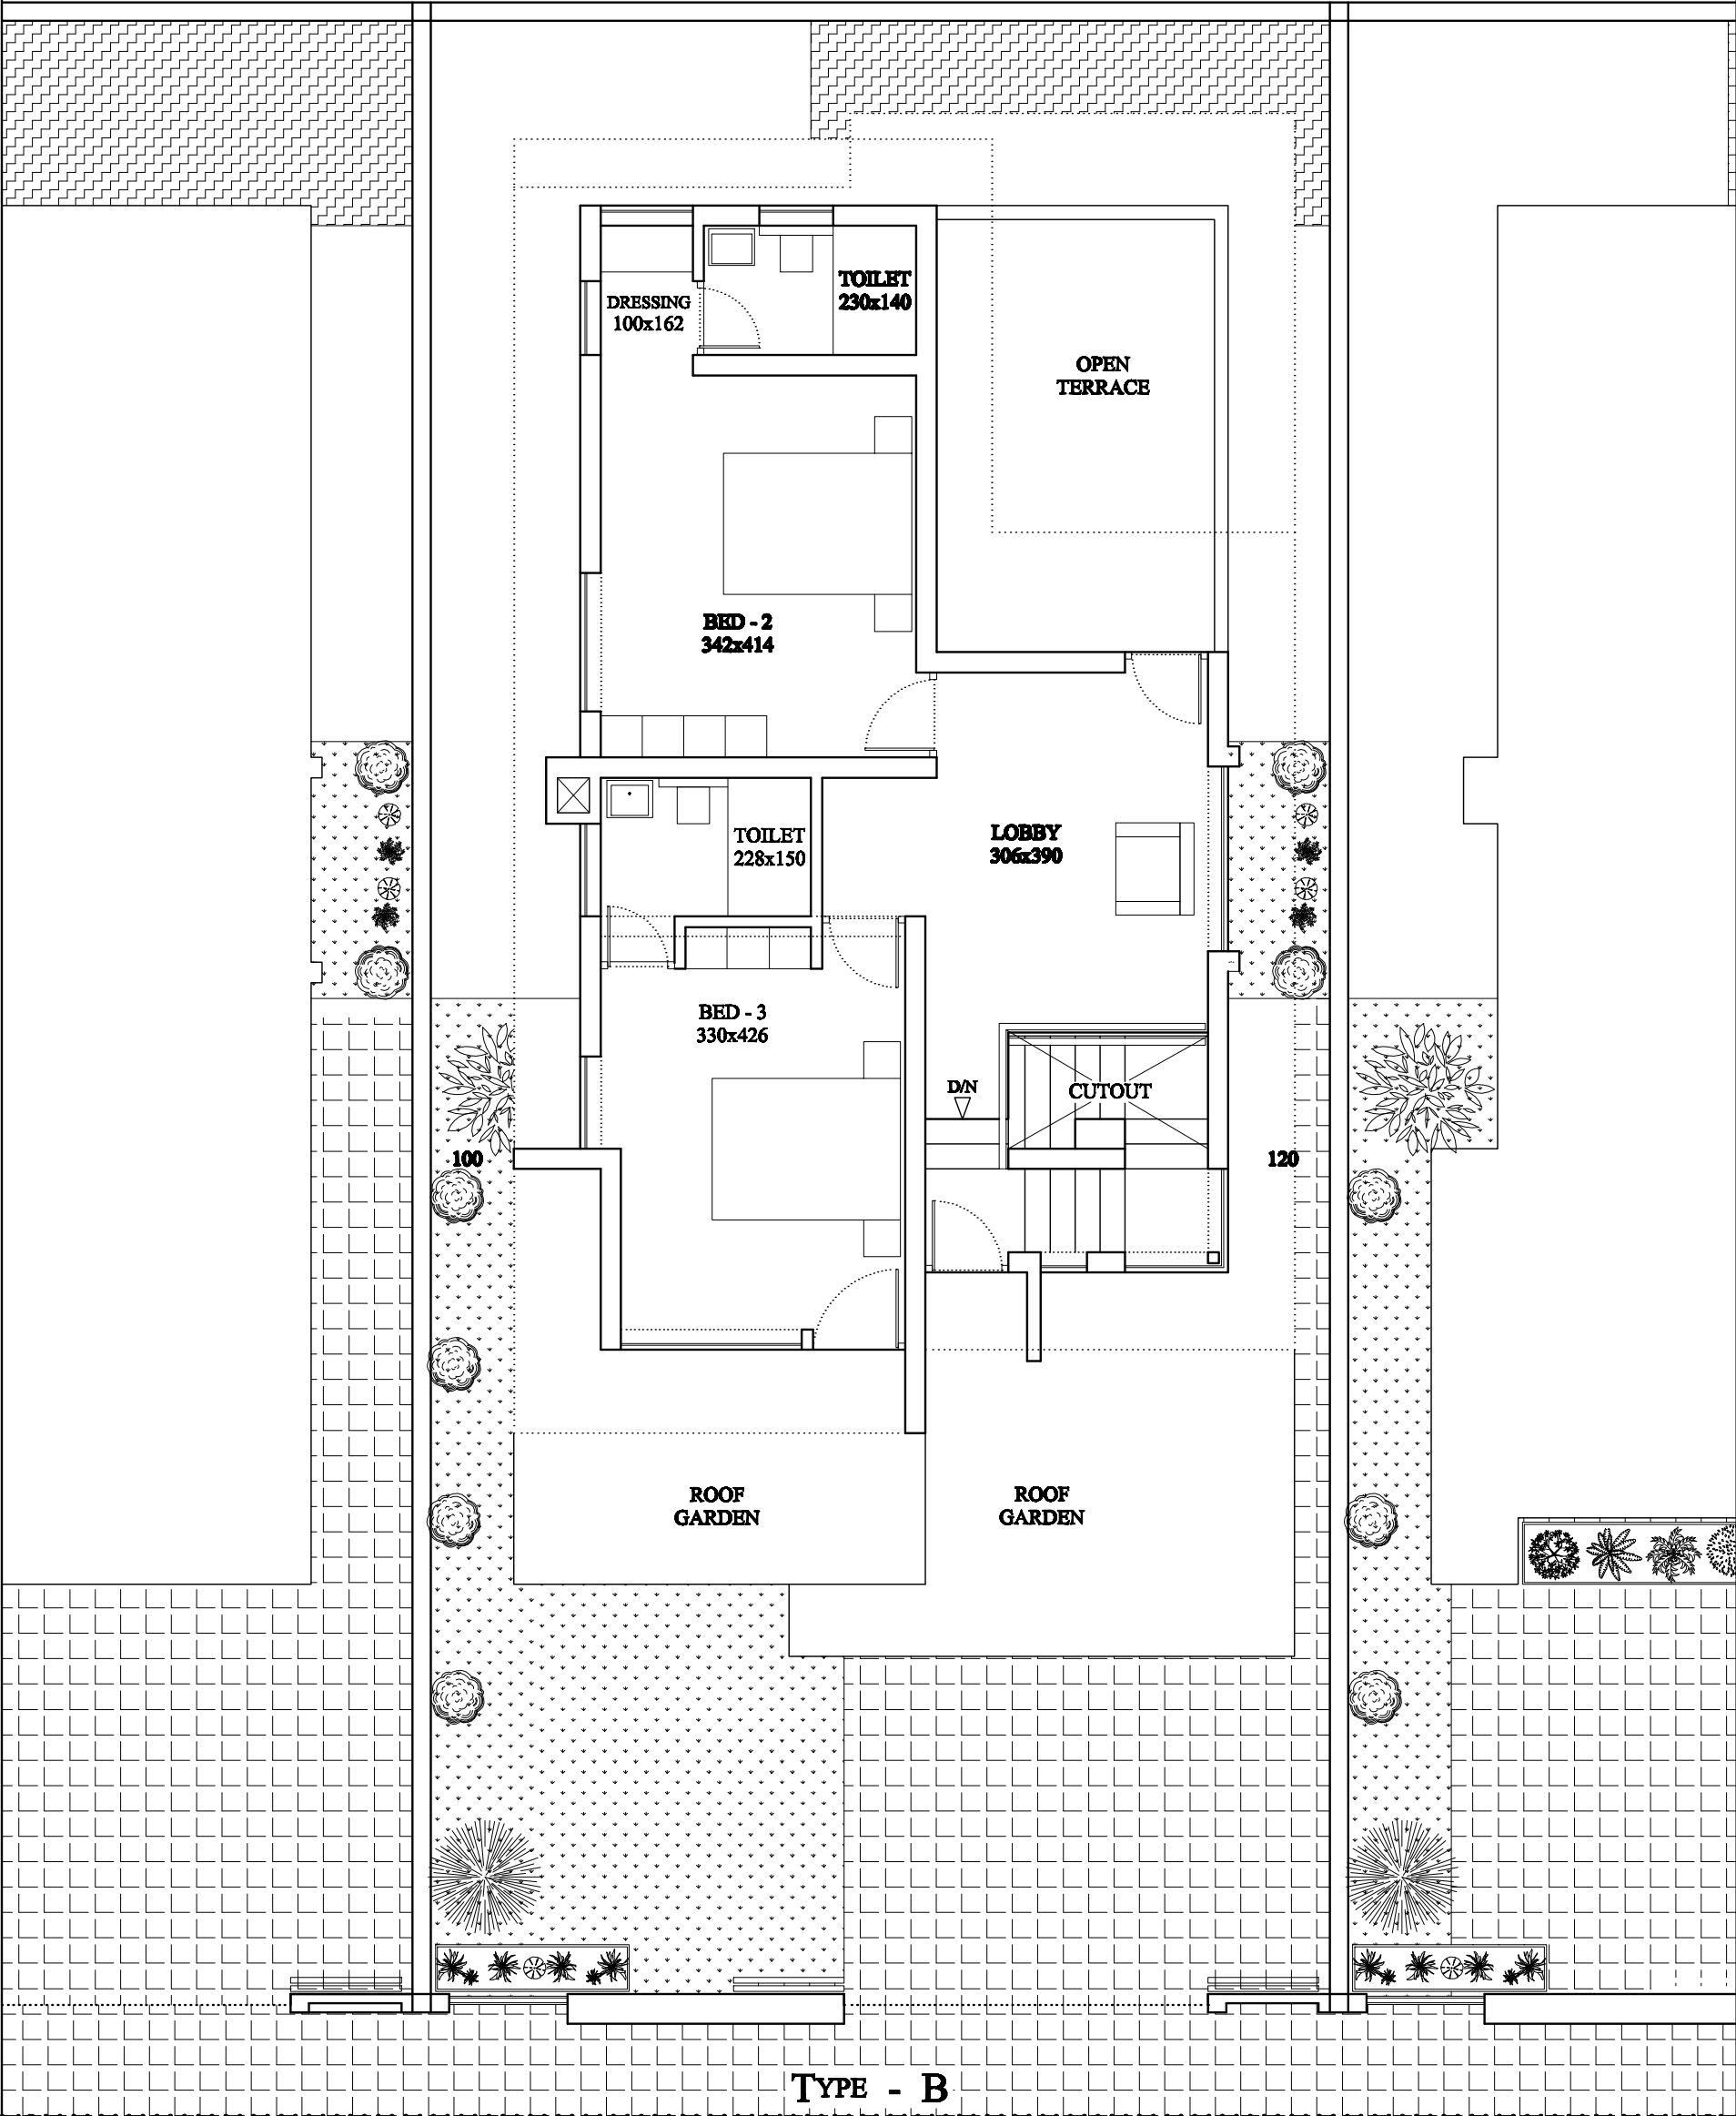

TYPE - B

FIRST FLOOR PLAN

GF : - 1148 Sqft
FF : - 0747 Sqft
Total : - 1895 Sqft

SCALE : 1 : 100
DATE : 20 / 03 / 2019