


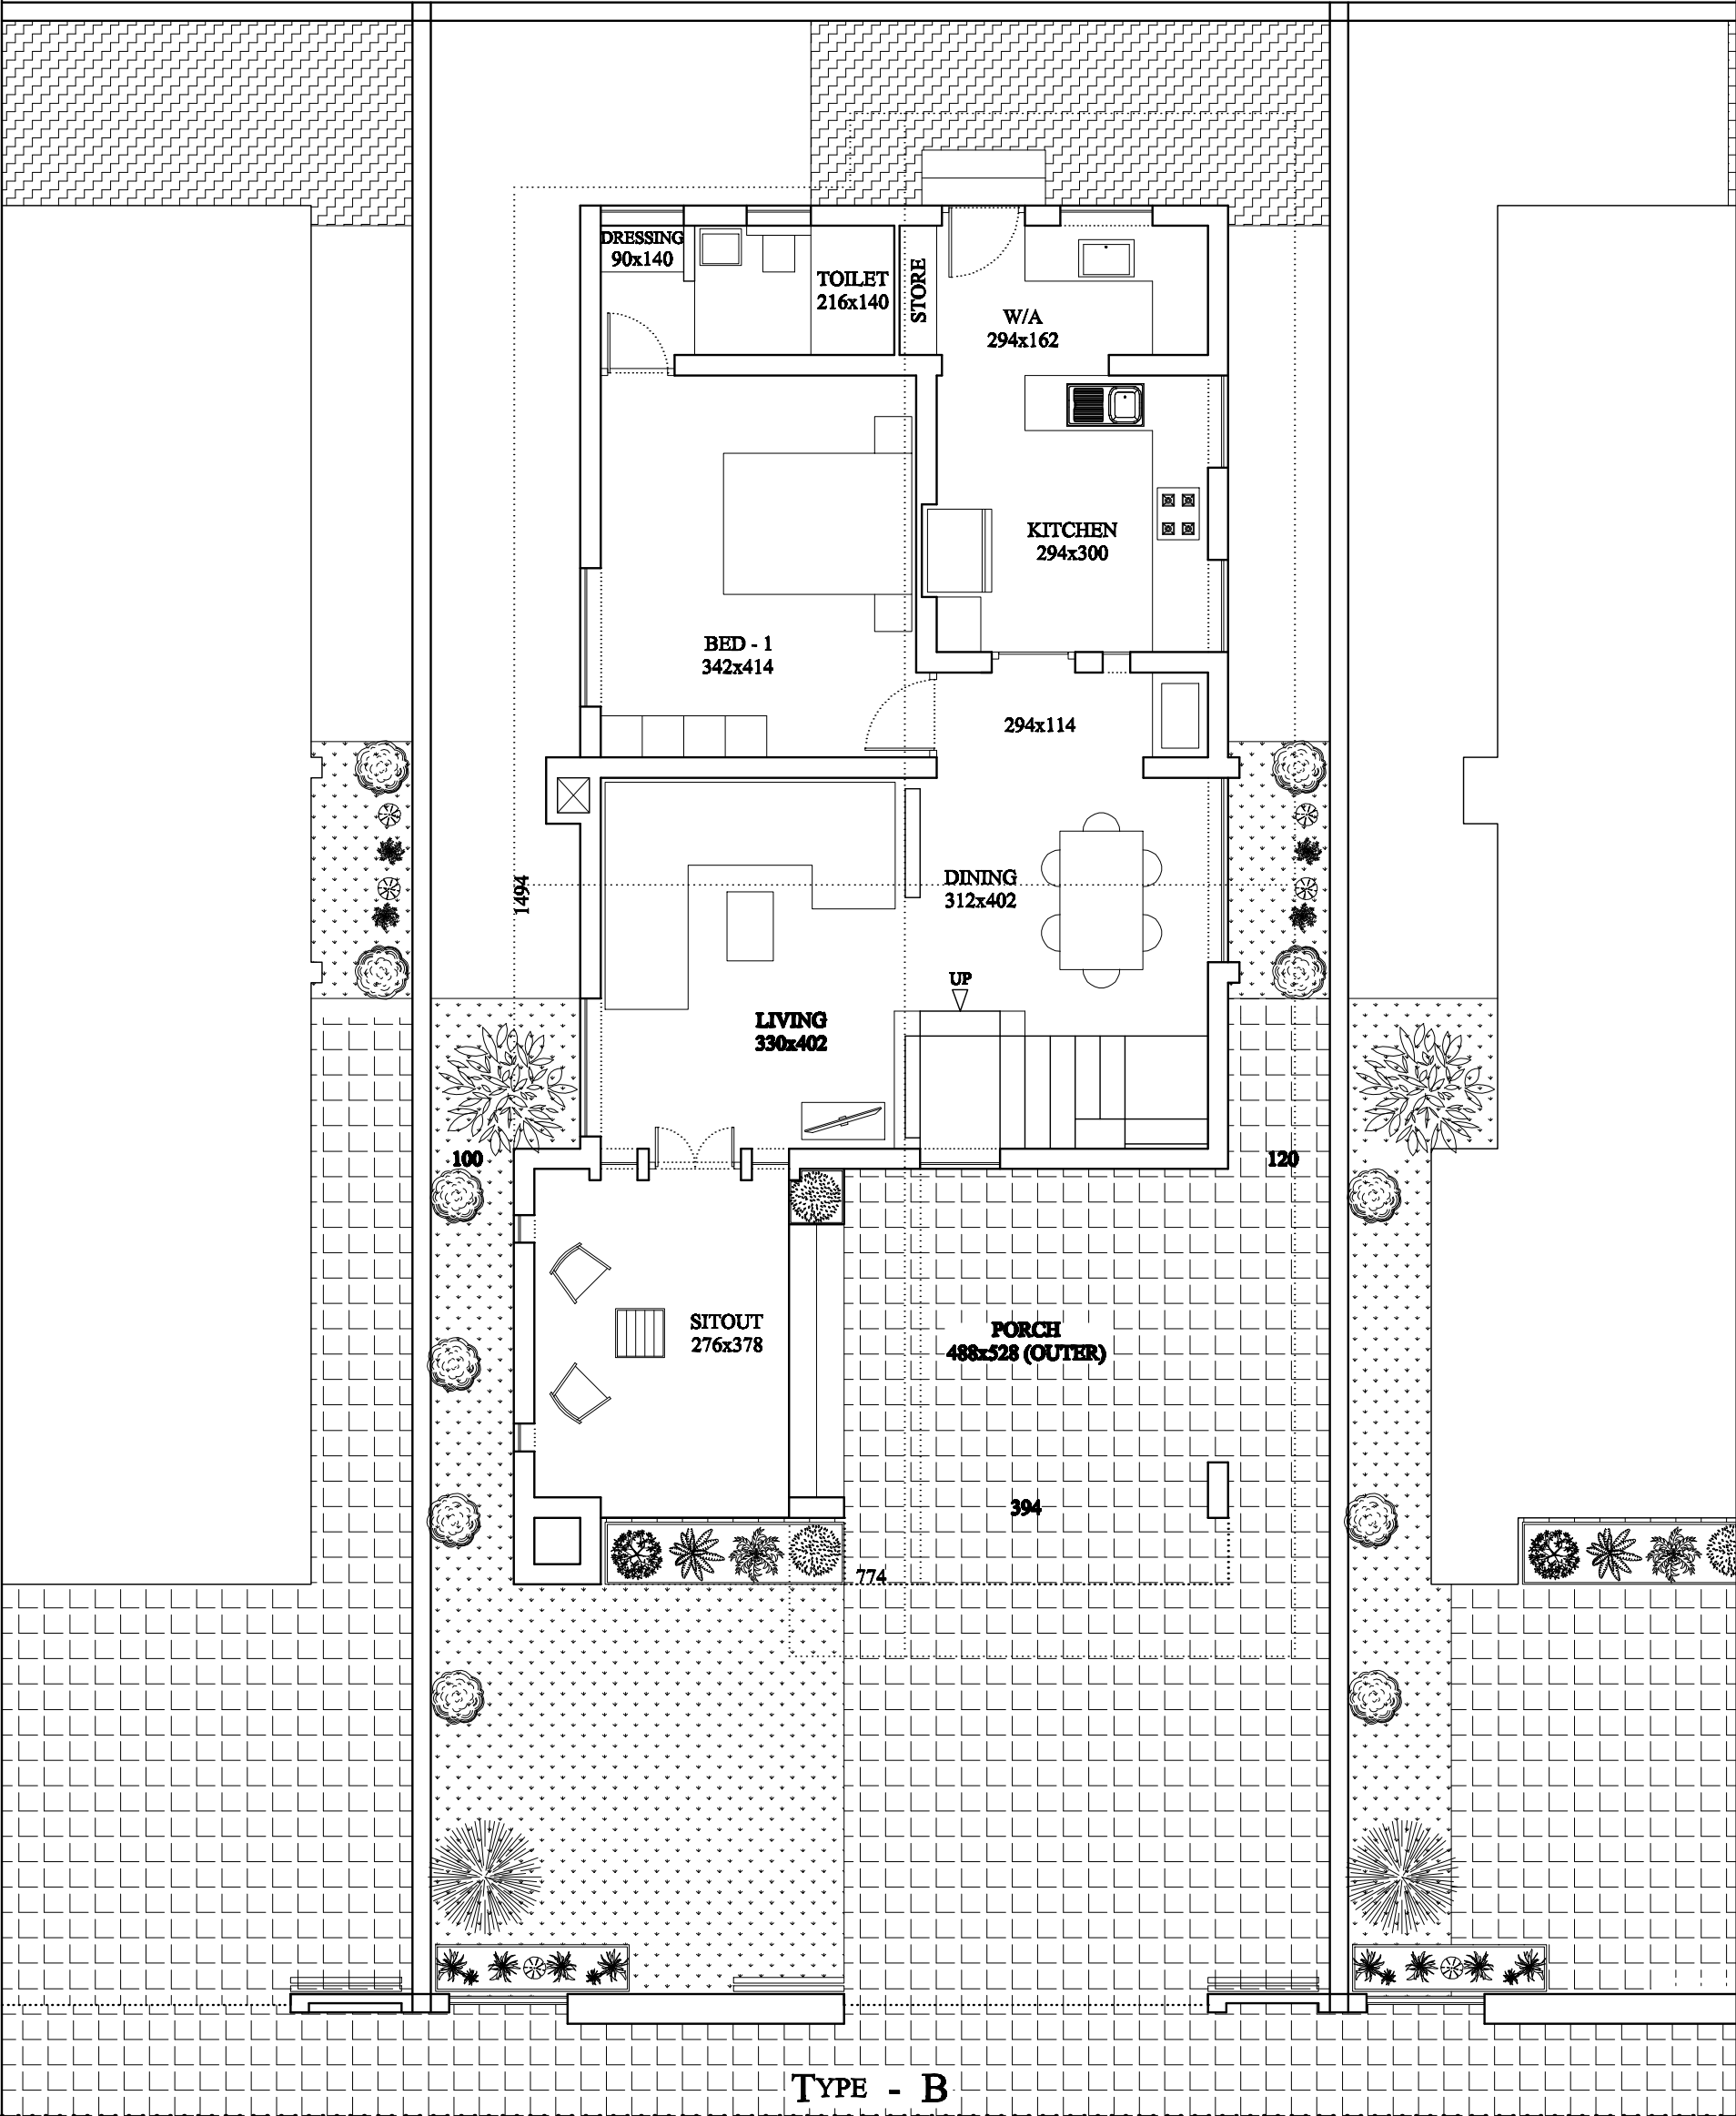

GROUND FLOOR PLAN	
GF : - 1148 Sqft	
FF : - 0747 Sqft	
Total : - 1895 Sqft	

SCALE : 1 : 100
DATE : 20 / 03 / 2019