


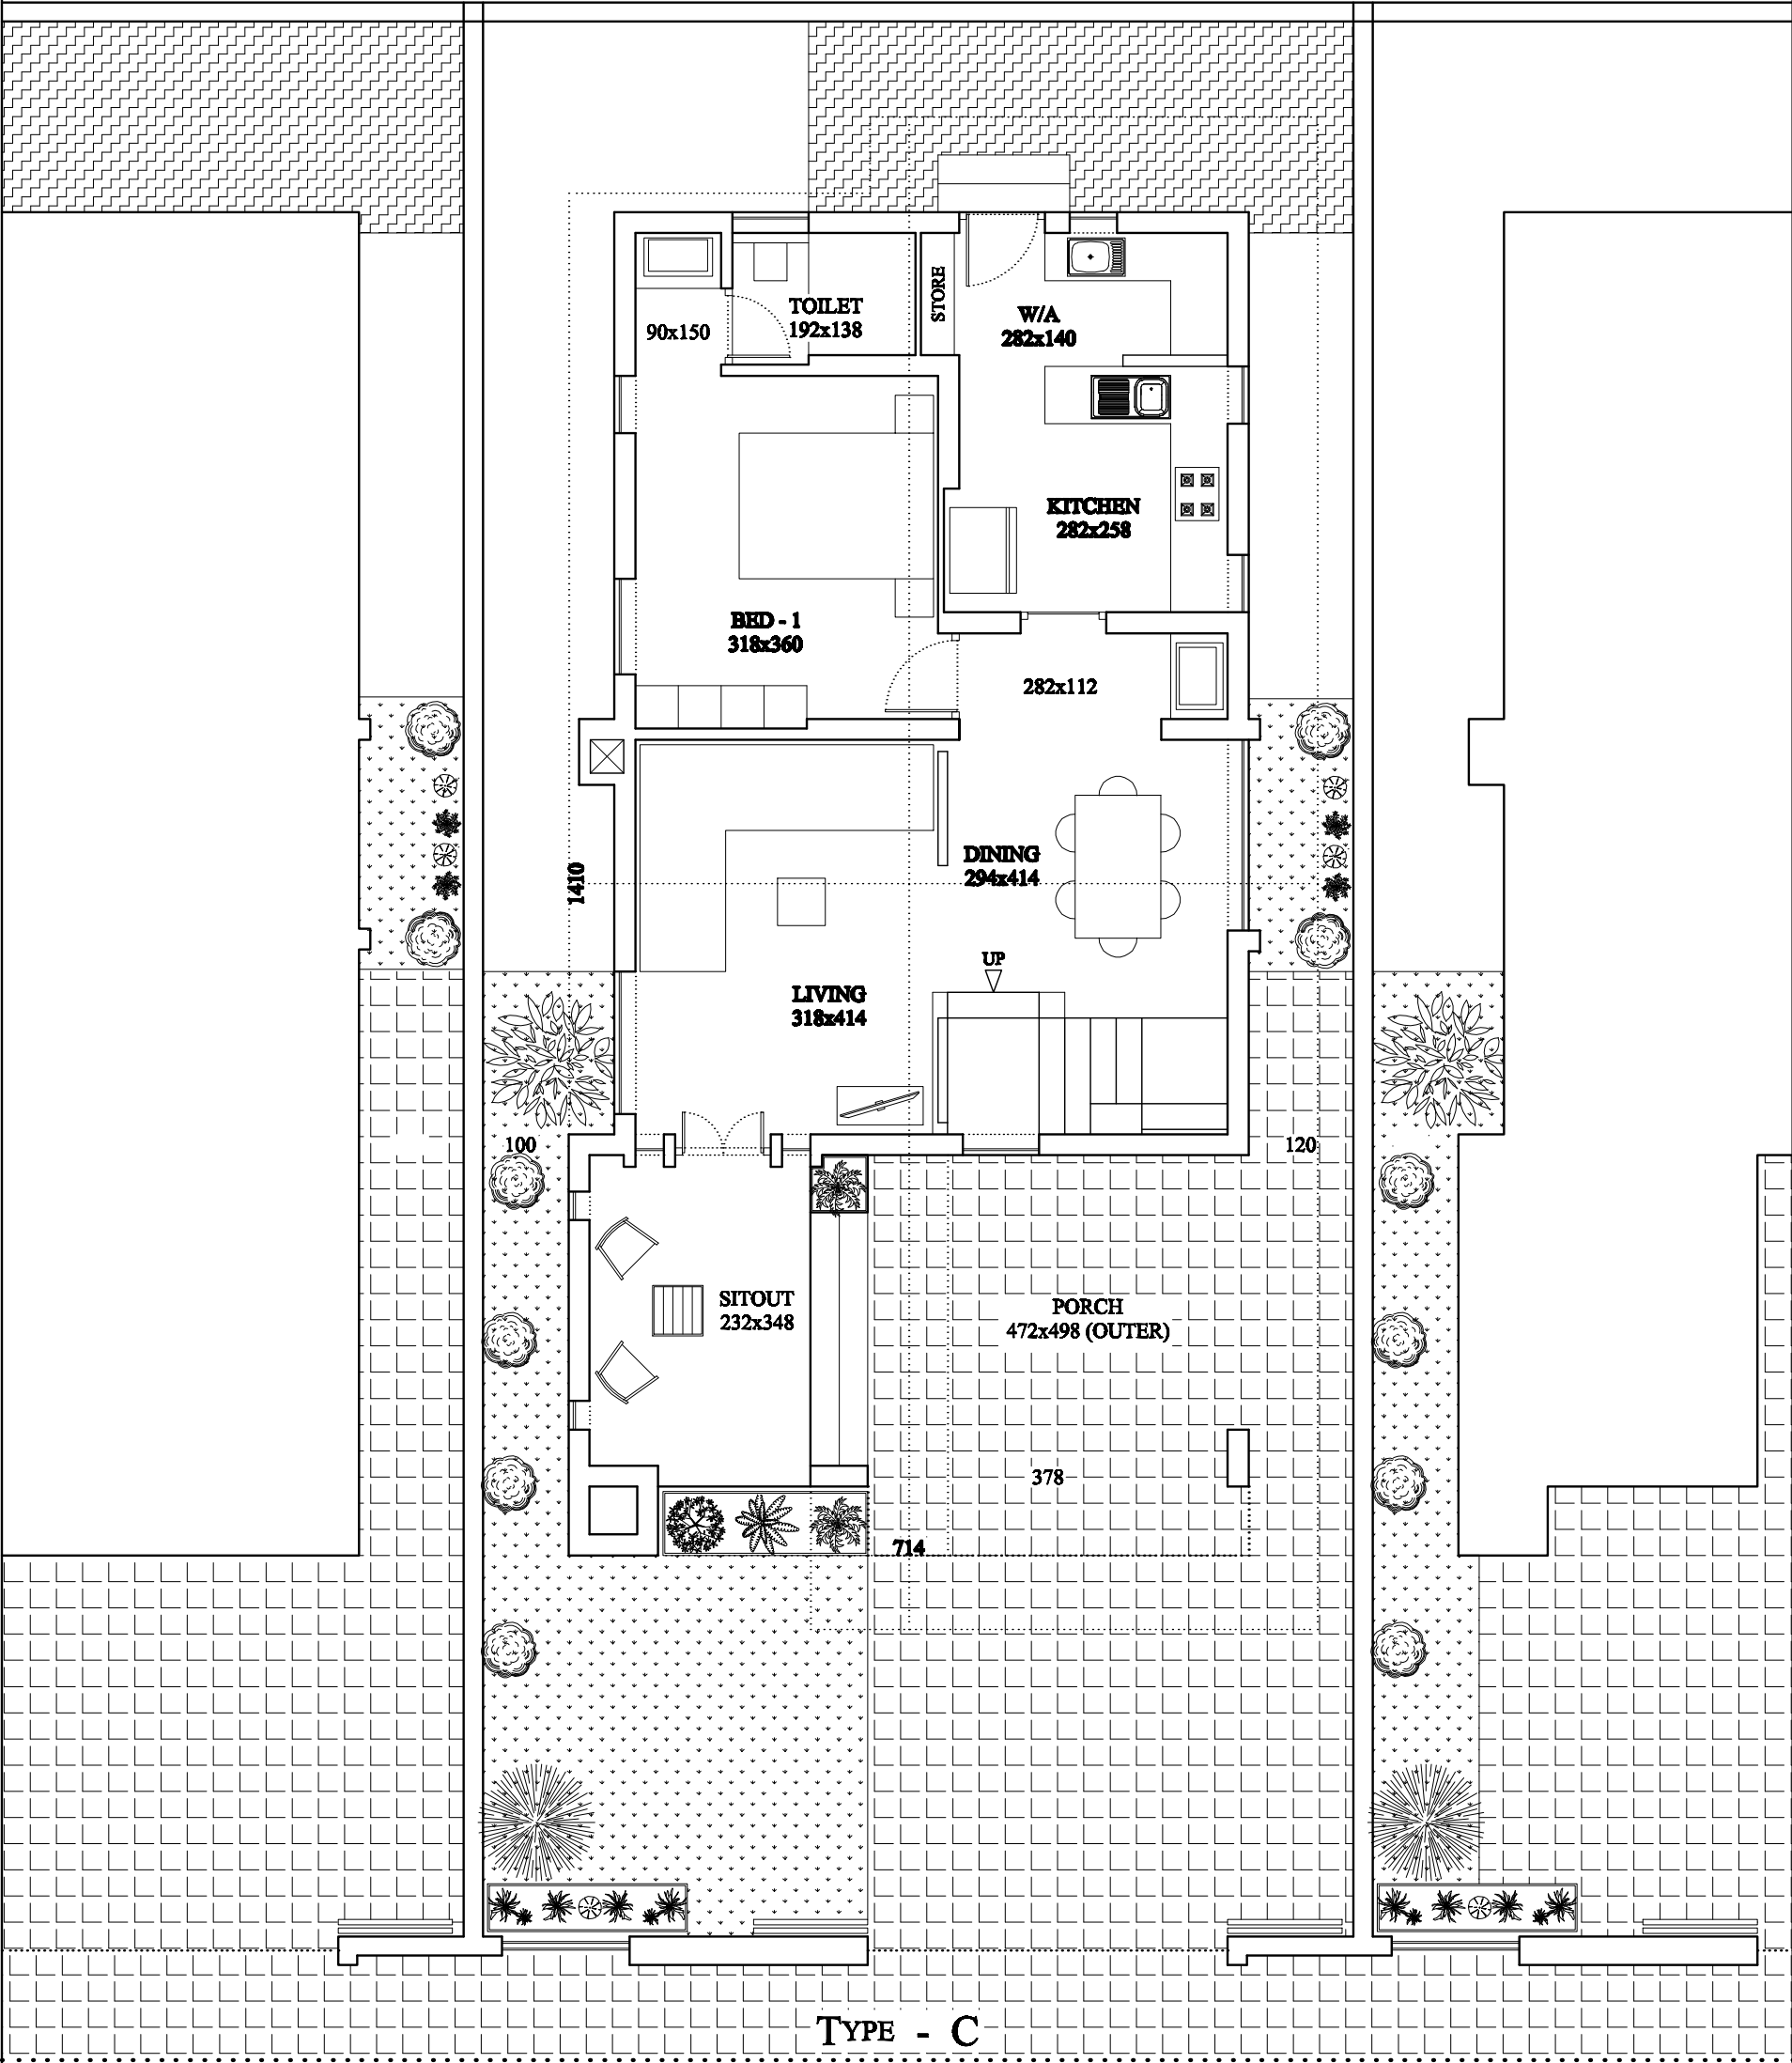

TYPE - C

GROUND FLOOR PLAN

GF : 1020 Sqft
FF : 0672 Sqft
Total : 1692 Sqft

SCALE : 1 : 100
DATE : 20 / 03 / 2019