


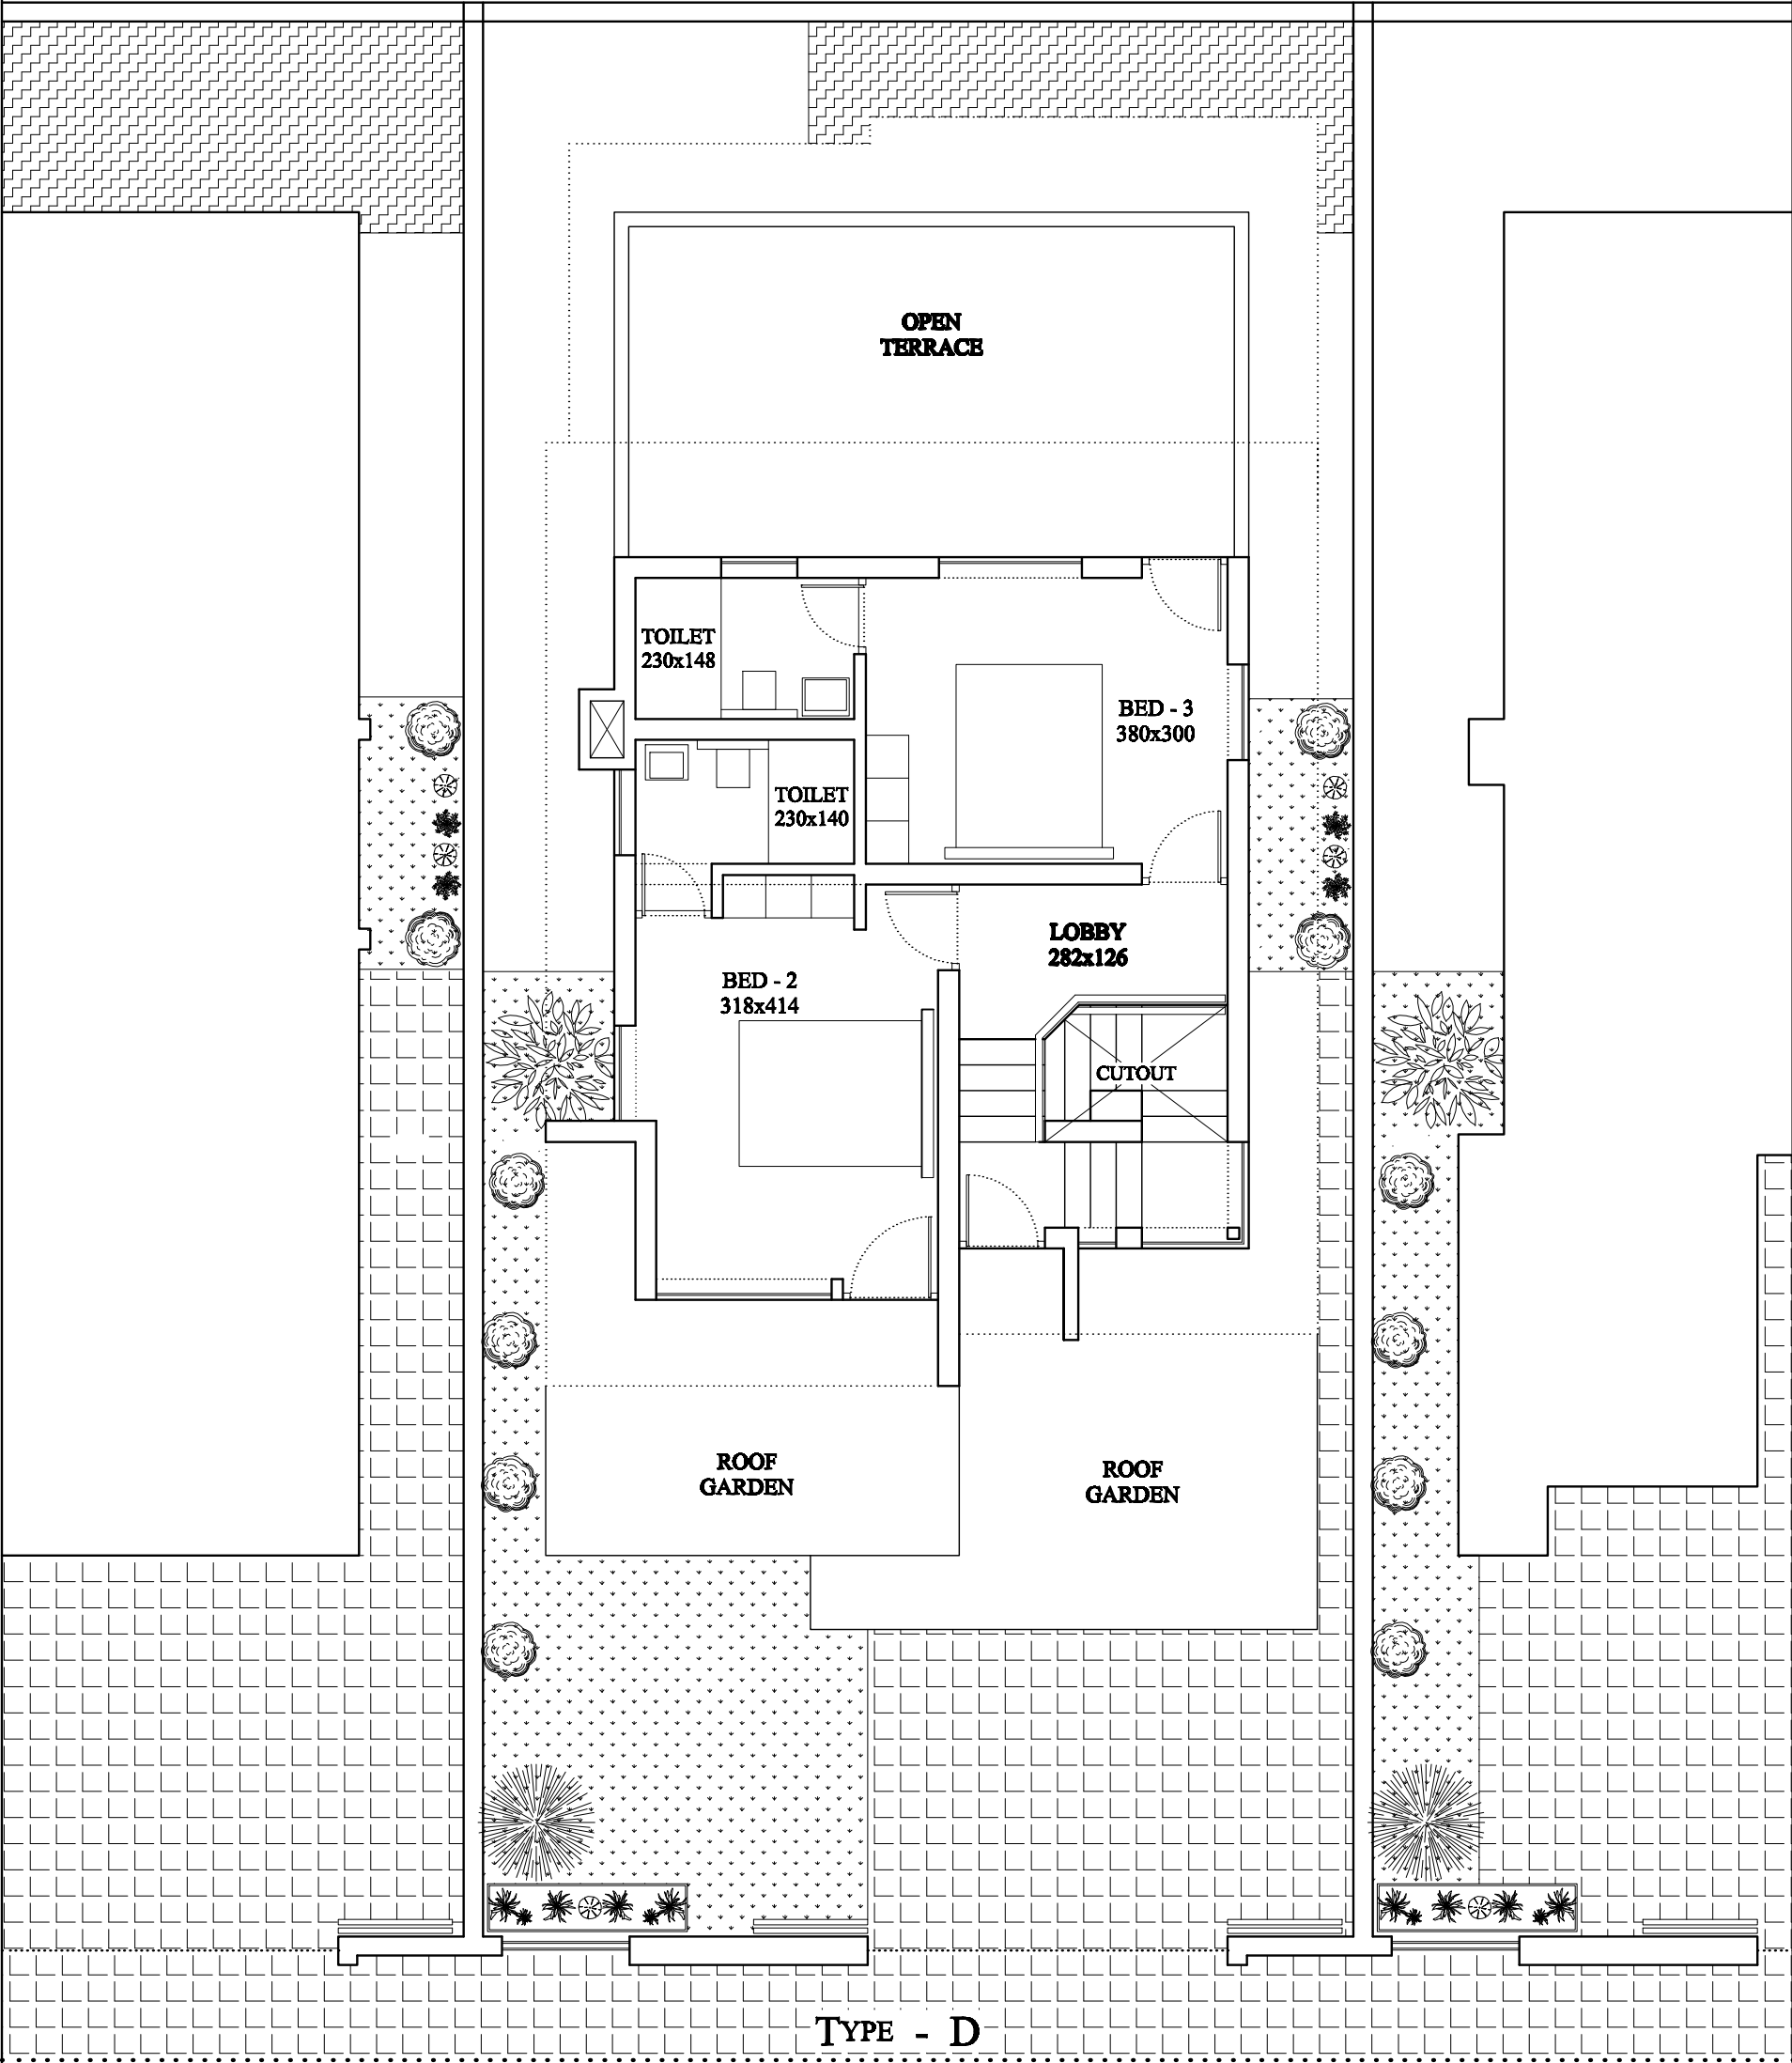

FIRST FLOOR PLAN

GF : 1020 Sqft
FF : 0546 Sqft
Total : 1566 Sqft

SCALE : 1 : 100
DATE : 20 / 03 / 2019